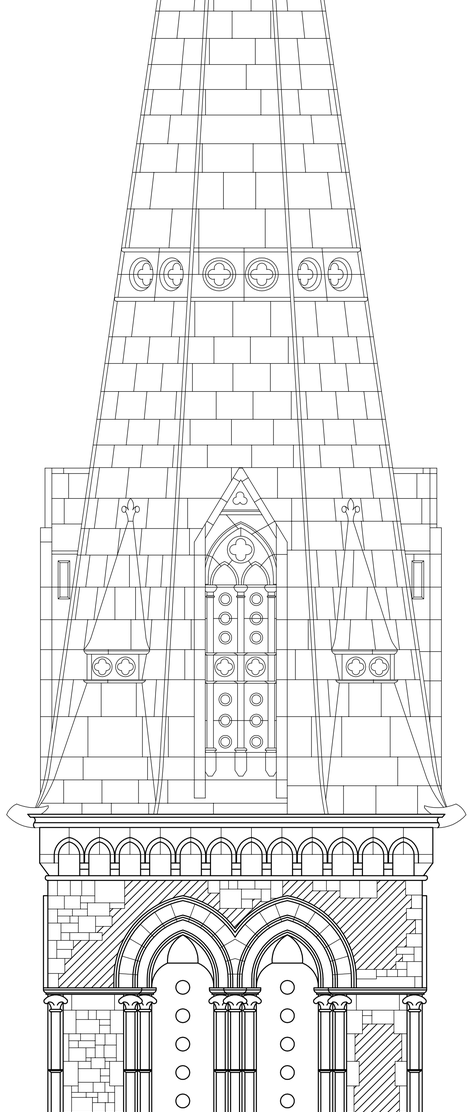

All detail below this line is partly obscured by scaffold at time of survey

Elavation 03

Datum 0.00m

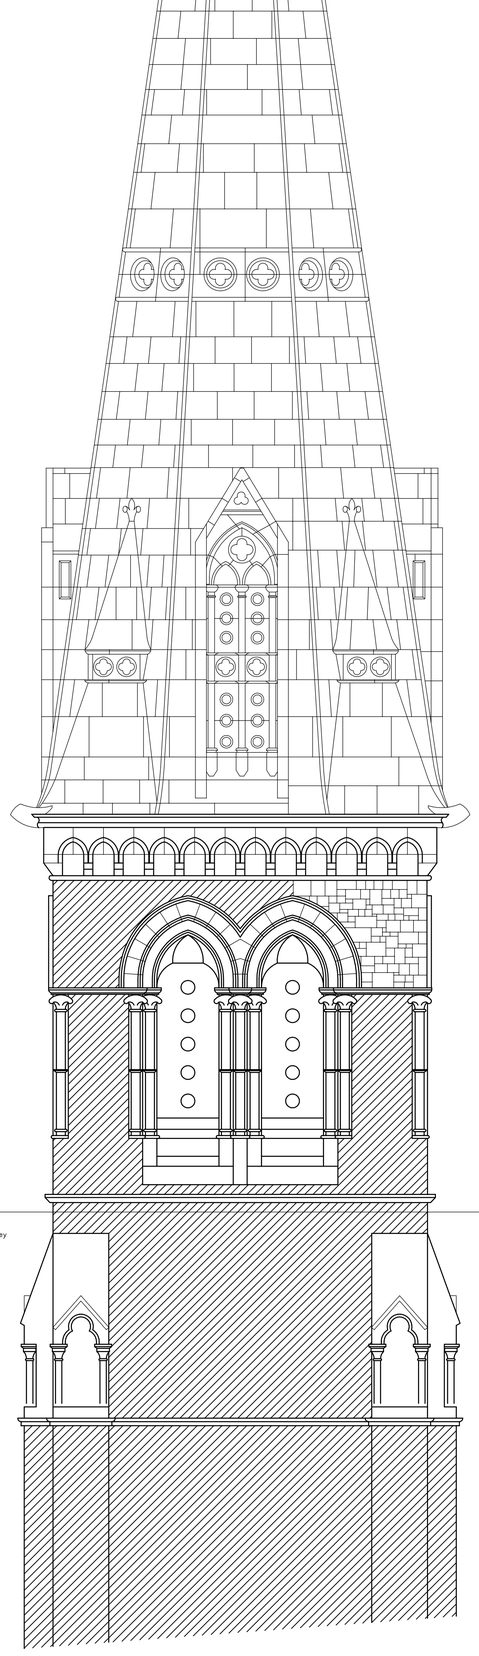

All detail below this line is partly obscured by scaffold at time of survey

Elavation 02

Datum 0.00m

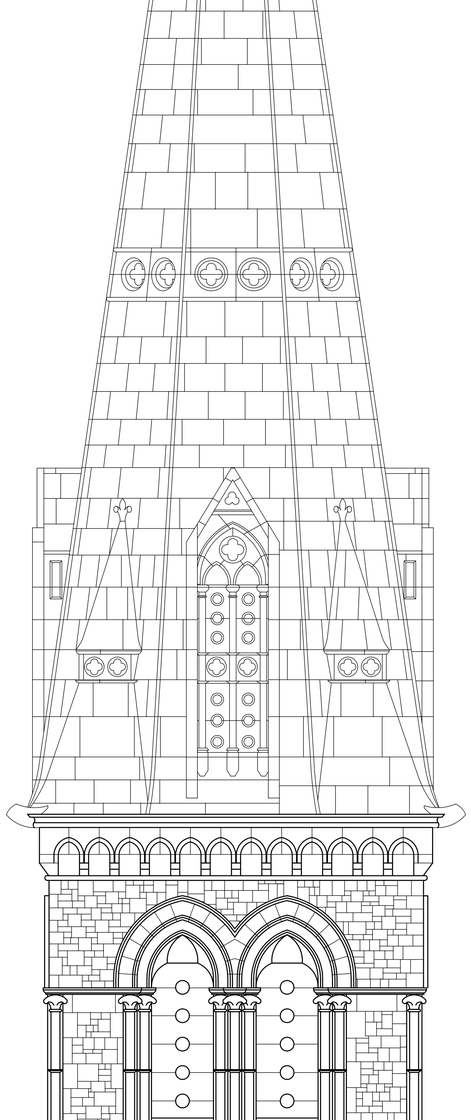

All detail below this line is partly obscured by scaffold at time of survey

Elavation 01

Datum 0.00m

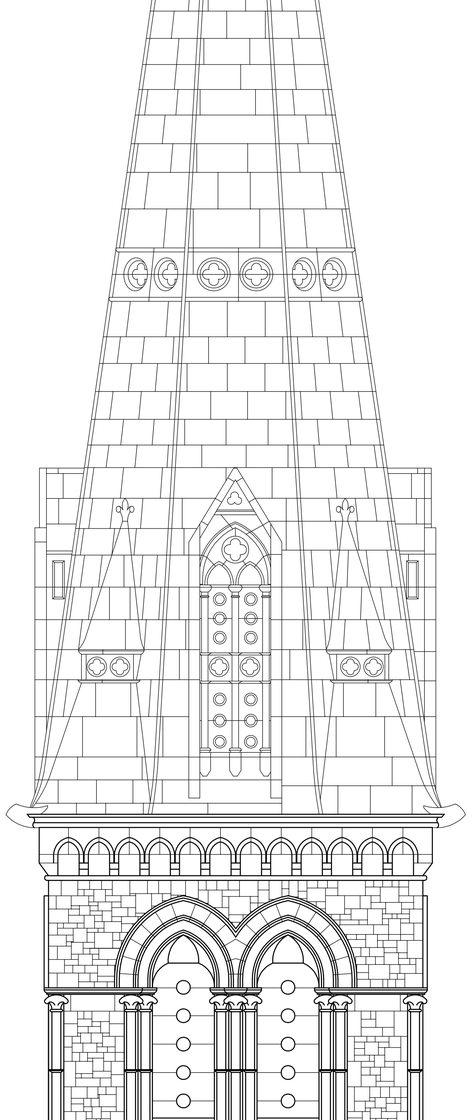

All detail below this line is partly obscured by scaffold at time of survey

Elavation 04

Datum 0.00m

Building Abbreviations

BL	Basement Level	RWP	Rain Water Pipe
BSL	Beam Soffit Level	SL	Soffit Level
FJ	Floor Joist	SVP	Soil and Vent Pipe
DP	Down Pipe	VP	Vent Pipe
DPC	Damp Proof Course	C	Cill Height from FFL
FFL	Finished Floor Level	W	Window Height from Cill
FCL	Finished Ceiling Level	H	Door Height
(2.10)	Floor to Ceiling Height	⟷	Direction of Floor Joist Span

Notes

Lower detail was obscured by scaffold on site.

All Levels are related to arbitrary datum

Rev	QA Check	Description	Date
5	-	-	-
4	-	-	-
3	-	-	-
2	-	-	-
1	-	-	-
0	-	First Complete Issue	-
Prelim	-	Preliminary - Not Complete	-

© Copyright Warner Surveys

WARNER SURVEYS
Land and Engineering Surveying Since 1979

Head Office: Unit 22, Thistle Ladies Bus. Park, Moulden Way, READING, RG7 4GB
T +44 (0)118 930 3314
London Office: G.3 Bedford House, 69-79 Fulham High St, LONDON, SW6 3JW
T +44 (0)203 651 7549
www.warnersurveys.com

Topographic and Measured Building Surveys
Construction and Site Engineering Surveys
Movement and Deformation Monitoring
Oil, Gas and Industrial Surveying

SURVEYED	–
DRAWN	–
SCALE	1:50

ELEVATIONS

JOB No	DRAWING NUMBER
–	–

A0 Sheet - 1:189mm X 841mm