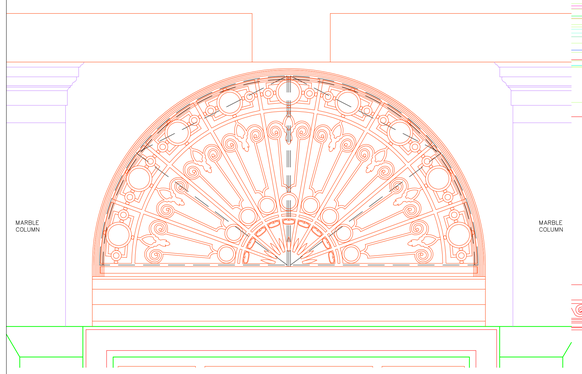

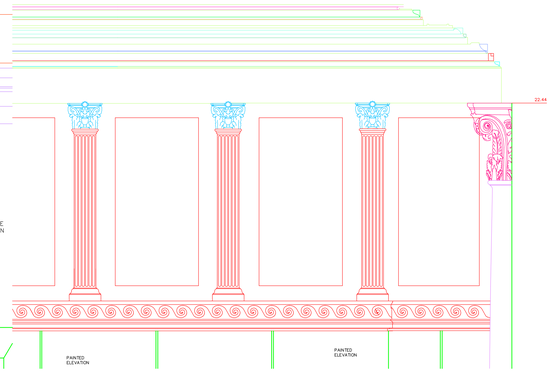

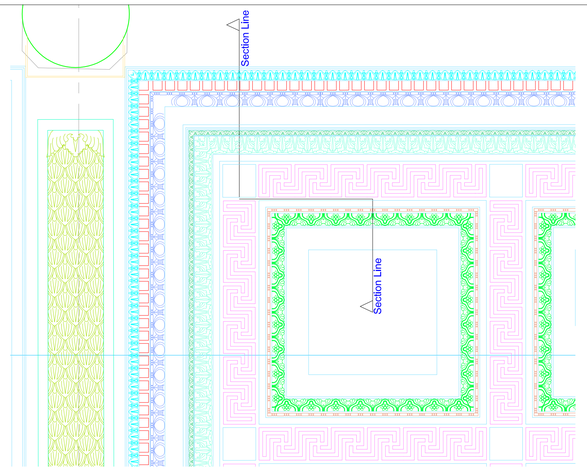

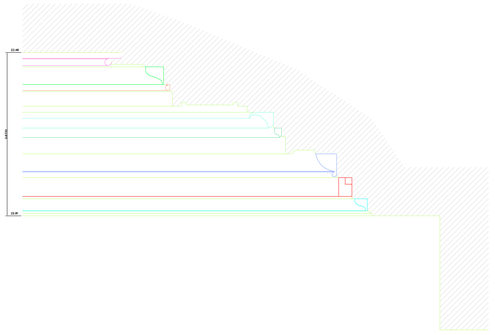

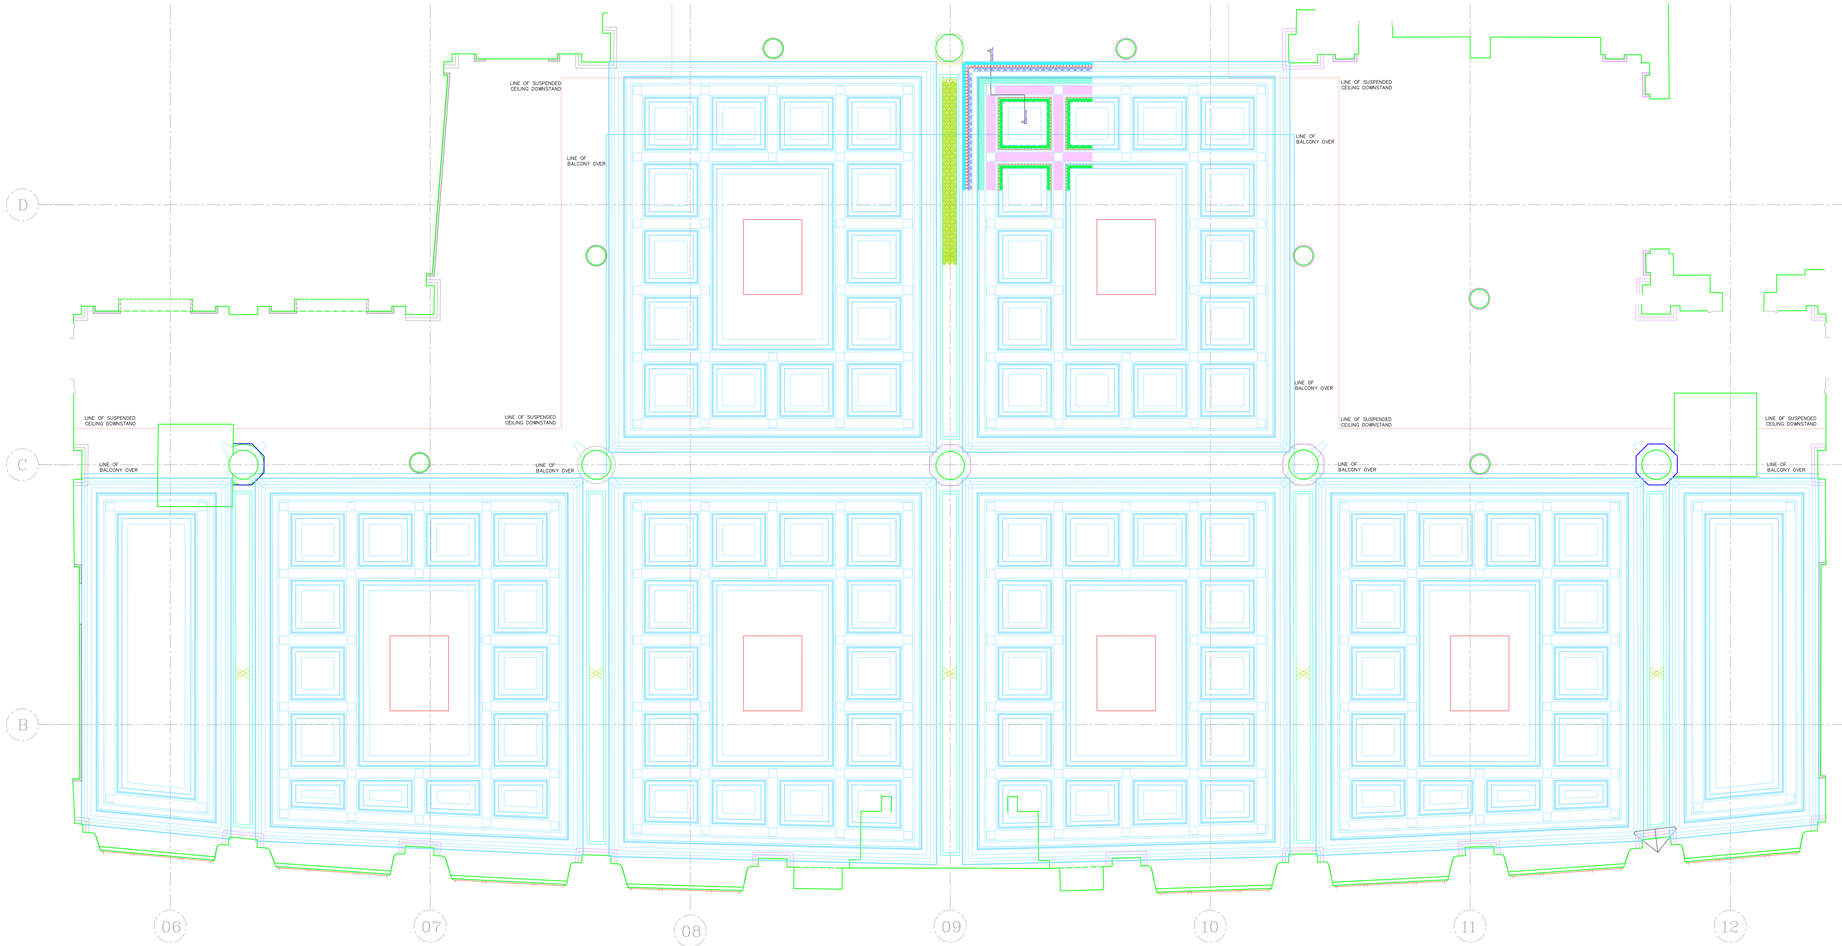

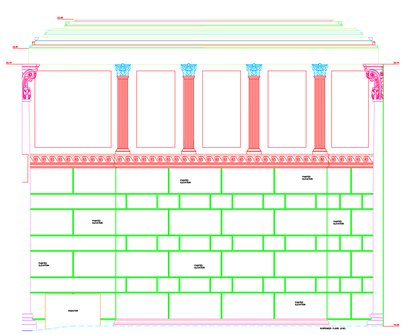

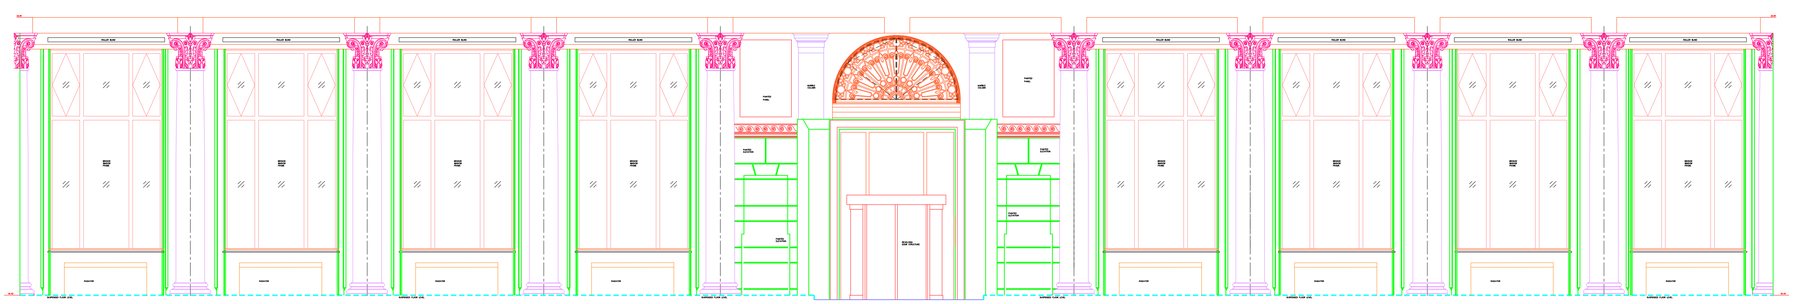

Notes
–
–

Rev	QA Check	Description	Date
5	"	-	"
4	"	-	"
3	"	-	"
2	"	-	"
1	"	-	"
0	"	First Complete Issue	"
Prelim	"	Preliminary - Not Complete	"

© Copyright Warner Land Surveys Ltd

WARNER SURVEYS
Land and Engineering Surveying Since 1979

Head Office: Unit 22, Theale Lakes Bus. Park, Moulden Way, READING, RG7 4GB
T +44 (0)118 930 3314
London Office: G.3 Bedford House, 69-79 Fulham High St, LONDON, SW6 3JW
T +44 (0)203 651 7549
www.warnersurveys.com
Topographic and Measured Building Surveys
Construction and Site Engineering Surveys
Movement and Deformation Monitoring
Oil, Gas and Industrial Surveying

SURVEYED	WS
DRAWN	WS
SCALE	1:50

Listed Banking Hall

INTERIOR DETAILS

JOB No	DRAWING NUMBER
04	04–005

A0 Sheet - 1,189mm X 841mm